CERTIFICATE OF SURVEY

Scale: 1" = 200'

Orientation of this survey was based upon the north line of Section 7, T138N, R34W, which was assigned a bearing of N 89°36'15" W.

ZONED: AG-2

LEGEND

- SET 1/2" DIA. IRON REBAR WITH PLASTIC CAP MARKED MILLER 23046
- FOUND 3/4" DIA. IRON ROD WRPLACE
- COMPUTED POSITION - NOTHING SET
- R/W RIGHT-OF-WAY
- P.O.B. POINT OF BEGINNING

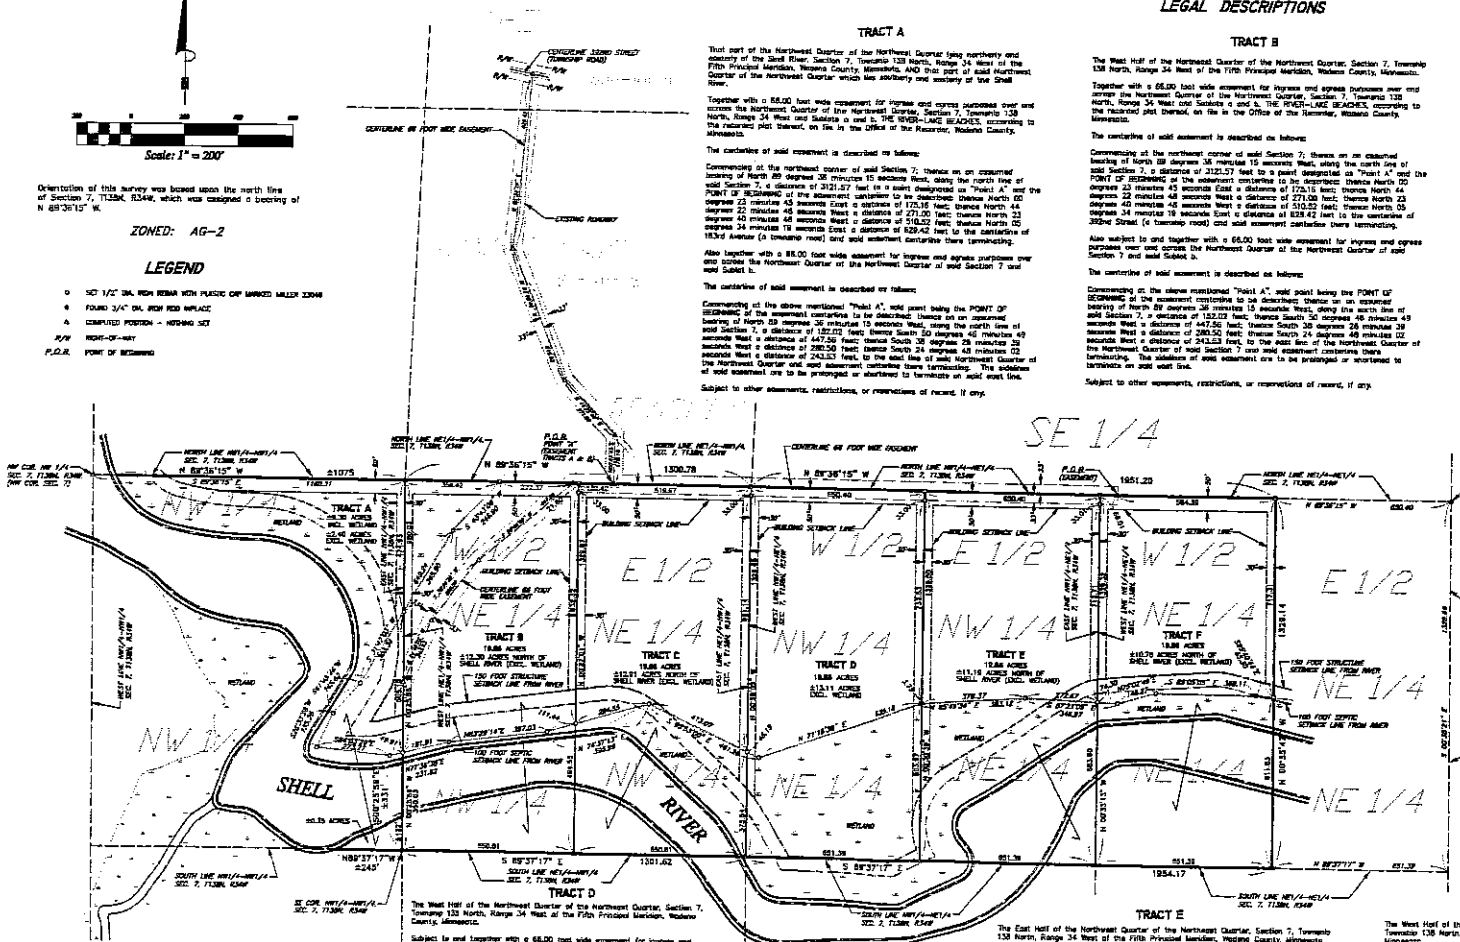

LEGAL DESCRIPTIONS

TRACT A

That part of the Northwest Quarter of the Northwest Quarter lying northerly and easterly of the Shell River, Section 7, Township 138 North, Range 34 West of the Fifth Principal Meridian, Wadena County, Minnesota, AND that part of said Northwest Quarter of the Northwest Quarter which lies southerly and easterly of the Shell River.

Together with a 66.00 foot wide easement for ingress and egress purposes over and across the Northwest Quarter of the Northwest Quarter, Section 7, Township 138 North, Range 34 West and Subiots a and b, THE RIVER-LAKE BEACHES, according to the recorded plat thereof, on file in the Office of the Recorder, Wadena County, Minnesota.

The centerline of said easement is described as follows:

Commencing at the northeast corner of said Section 7; thence on an assumed bearing of North 89 degrees 36 minutes 15 seconds West, along the north line of said Section 7, a distance of 3121.57 feet to a point designated as "Point A" and the POINT OF BEGINNING of the easement centerline to be described; thence North 00 degrees 23 minutes 45 seconds East a distance of 175.16 feet; thence North 44 degrees 22 minutes 48 seconds West a distance of 271.00 feet; thence North 23 degrees 40 minutes 48 seconds West a distance of 510.52 feet; thence North 05 degrees 34 minutes 19 seconds East a distance of 629.42 feet to the centerline of 183rd Avenue (a township road) and said easement centerline there terminating.

Also together with a 66.00 foot wide easement for ingress and egress purposes over and across the Northwest Quarter of the Northwest Quarter of said Section 7 and said Subiot b.

The centerline of said easement is described as follows:

Commencing at the above mentioned "Point A", said point being the POINT OF BEGINNING of the easement centerline to be described; thence on an assumed bearing of North 89 degrees 36 minutes 15 seconds West, along the north line of said Section 7, a distance of 152.02 feet; thence South 38 degrees 26 minutes 39 seconds West a distance of 280.50 feet; thence South 24 degrees 48 minutes 02 seconds West a distance of 243.53 feet, to the east line of said Northwest Quarter of the Northwest Quarter and said easement centerline there terminating. The sidelines of said easement are to be prolonged or shortened to terminate on said east line.

Subject to other easements, restrictions, or reservations of record, if any.

TRACT B

The West Half of the Northwest Quarter of the Northwest Quarter, Section 7, Township 138 North, Range 34 West of the Fifth Principal Meridian, Wadena County, Minnesota.

Together with a 66.00 foot wide easement for ingress and egress purposes over and across the Northwest Quarter of the Northwest Quarter, Section 7, Township 138 North, Range 34 West and Subiots a and b, THE RIVER-LAKE BEACHES, according to the recorded plat thereof, on file in the Office of the Recorder, Wadena County, Minnesota.

The centerline of said easement is described as follows:

Commencing at the northeast corner of said Section 7; thence on an assumed bearing of North 89 degrees 36 minutes 15 seconds West, along the north line of said Section 7, a distance of 3121.57 feet to a point designated as "Point A" and the POINT OF BEGINNING of the easement centerline to be described; thence North 00 degrees 23 minutes 45 seconds East a distance of 175.16 feet; thence North 44 degrees 22 minutes 48 seconds West a distance of 271.00 feet; thence North 23 degrees 40 minutes 48 seconds West a distance of 510.52 feet; thence North 05 degrees 34 minutes 19 seconds East a distance of 629.42 feet to the centerline of 392nd Street (a township road) and said easement centerline there terminating.

Also subject to and together with a 66.00 foot wide easement for ingress and egress purposes over and across the Northwest Quarter of the Northwest Quarter of said Section 7 and said Subiot b.

The centerline of said easement is described as follows:

Commencing at the above mentioned "Point A", said point being the POINT OF BEGINNING of the easement centerline to be described; thence on an assumed bearing of North 89 degrees 36 minutes 15 seconds West, along the north line of said Section 7, a distance of 152.02 feet; thence South 38 degrees 26 minutes 39 seconds West a distance of 447.56 feet; thence South 24 degrees 48 minutes 02 seconds West a distance of 280.50 feet; thence South 24 degrees 48 minutes 02 seconds West a distance of 243.53 feet, to the east line of the Northwest Quarter of the Northwest Quarter of said Section 7 and said easement centerline there terminating. The sidelines of said easement are to be prolonged or shortened to terminate on said east line.

Subject to other easements, restrictions, or reservations of record, if any.

TRACT C

The East Half of the Northwest Quarter of the Northwest Quarter, Section 7, Township 138 North, Range 34 West of the Fifth Principal Meridian, Wadena County, Minnesota.

Subject to and together with a 66.00 foot wide easement for ingress and egress purposes over and across the Northwest Quarter of the Northwest Quarter, the Northwest Quarter of the Northwest Quarter, and the Northwest Quarter of the Northwest Quarter, the Southwest Quarter of the Northwest Quarter of Section 7, the Southwest Quarter of Section 6, all in Township 138 North Range 34 West, and Subiots a and b, THE RIVER-LAKE BEACHES, according to the recorded plat thereof, on file in the Office of the Recorder, Wadena County, Minnesota.

The centerline of said easement is described as follows:

Commencing at the northeast corner of said Section 7; thence on an assumed bearing of North 89 degrees 36 minutes 15 seconds West, along the north line of said Section 7, a distance of 1234.78 feet to the POINT OF BEGINNING of the easement centerline to be described; thence, continuing along said north line, North 89 degrees 36 minutes 15 seconds West a distance of 1886.78 feet; thence North 00 degrees 23 minutes 45 seconds East a distance of 175.16 feet; thence North 44 degrees 22 minutes 48 seconds West a distance of 271.00 feet; thence North 23 degrees 40 minutes 48 seconds West a distance of 510.52 feet; thence North 05 degrees 34 minutes 19 seconds East a distance of 629.42 feet to the centerline of 392nd Street (a township road) and said easement centerline there terminating.

Also subject to and together with a 66.00 foot wide easement for ingress and egress purposes over and across the Northwest Quarter of the Northwest Quarter of said Section 7 and said Subiot b.

The centerline of said easement is described as follows:

Commencing at the above mentioned "Point A", said point being the POINT OF BEGINNING of the easement centerline to be described; thence on an assumed bearing of North 89 degrees 36 minutes 15 seconds West, along the north line of said Section 7, a distance of 152.02 feet; thence South 38 degrees 26 minutes 39 seconds West a distance of 447.56 feet; thence South 24 degrees 48 minutes 02 seconds West a distance of 280.50 feet; thence South 24 degrees 48 minutes 02 seconds West a distance of 243.53 feet, to the east line of the Northwest Quarter of the Northwest Quarter of said Section 7 and said easement centerline there terminating. The sidelines of said easement are to be prolonged or shortened to terminate on said east line.

Subject to other easements, restrictions, or reservations of record, if any.

TRACT D

The West Half of the Northwest Quarter of the Northwest Quarter, Section 7, Township 138 North, Range 34 West of the Fifth Principal Meridian, Wadena County, Minnesota.

Subject to and together with a 66.00 foot wide easement for ingress and egress purposes over and across the Northwest Quarter of the Northwest Quarter, the Northwest Quarter of the Northwest Quarter, and the Northwest Quarter of the Northwest Quarter of Section 7, the Southwest Quarter of Section 6, all in Township 138 North Range 34 West and Subiots a and b, THE RIVER-LAKE BEACHES, according to the recorded plat thereof, on file in the Office of the Recorder, Wadena County, Minnesota.

The centerline of said easement is described as follows:

Commencing at the northeast corner of said Section 7; thence on an assumed bearing of North 89 degrees 36 minutes 15 seconds West, along the north line of said Section 7, a distance of 1234.78 feet to the POINT OF BEGINNING of the easement centerline to be described; thence, continuing along said north line, North 89 degrees 36 minutes 15 seconds West a distance of 1886.78 feet; thence North 00 degrees 23 minutes 45 seconds East a distance of 175.16 feet; thence North 44 degrees 22 minutes 48 seconds West a distance of 271.00 feet; thence North 23 degrees 40 minutes 48 seconds West a distance of 510.52 feet; thence North 05 degrees 34 minutes 19 seconds East a distance of 629.42 feet to the centerline of 392nd Street (a township road) and said easement centerline there terminating.

Subject to other easements, restrictions, or reservations of record, if any.

TRACT E

The East Half of the Northwest Quarter of the Northwest Quarter, Section 7, Township 138 North, Range 34 West of the Fifth Principal Meridian, Wadena County, Minnesota.

Subject to and together with a 66.00 foot wide easement for ingress and egress purposes over and across the Northwest Quarter of the Northwest Quarter, the Northwest Quarter of the Northwest Quarter, and the Northwest Quarter of the Northwest Quarter of Section 7, the Southwest Quarter of Section 6, all in Township 138 North Range 34 West and Subiots a and b, THE RIVER-LAKE BEACHES, according to the recorded plat thereof, on file in the Office of the Recorder, Wadena County, Minnesota.

The centerline of said easement is described as follows:

Commencing at the northeast corner of said Section 7; thence on an assumed bearing of North 89 degrees 36 minutes 15 seconds West, along the north line of said Section 7, a distance of 1234.78 feet to the POINT OF BEGINNING of the easement centerline to be described; thence, continuing along said north line, North 89 degrees 36 minutes 15 seconds West a distance of 1886.78 feet; thence North 00 degrees 23 minutes 45 seconds East a distance of 175.16 feet; thence North 44 degrees 22 minutes 48 seconds West a distance of 271.00 feet; thence North 23 degrees 40 minutes 48 seconds West a distance of 510.52 feet; thence North 05 degrees 34 minutes 19 seconds East a distance of 629.42 feet to the centerline of 392nd Street (a township road) and said easement centerline there terminating.

Subject to other easements, restrictions, or reservations of record, if any.

TRACT F

The West Half of the Northwest Quarter of the Northwest Quarter, Section 7, Township 138 North, Range 34 West of the Fifth Principal Meridian, Wadena County, Minnesota.

Together with a 66.00 foot wide easement for ingress and egress purposes over and across the Northwest Quarter of the Northwest Quarter, the Northwest Quarter of the Northwest Quarter, and the Northwest Quarter of the Northwest Quarter of Section 7, the Southwest Quarter of Section 6, all in Township 138 North Range 34 West and Subiots a and b, THE RIVER-LAKE BEACHES, according to the recorded plat thereof, on file in the Office of the Recorder, Wadena County, Minnesota.

The centerline of said easement is described as follows:

Commencing at the northeast corner of said Section 7; thence on an assumed bearing of North 89 degrees 36 minutes 15 seconds West, along the north line of said Section 7, a distance of 1234.78 feet to the POINT OF BEGINNING of the easement centerline to be described; thence, continuing along said north line, North 89 degrees 36 minutes 15 seconds West a distance of 1886.78 feet; thence North 00 degrees 23 minutes 45 seconds East a distance of 175.16 feet; thence North 44 degrees 22 minutes 48 seconds West a distance of 271.00 feet; thence North 23 degrees 40 minutes 48 seconds West a distance of 510.52 feet; thence North 05 degrees 34 minutes 19 seconds East a distance of 629.42 feet to the centerline of 392nd Street (a township road) and said easement centerline there terminating.

Subject to other easements, restrictions, or reservations of record, if any.

I hereby certify that this Certificate of Survey was prepared by me or under my direct supervision and that I am a duly Licensed Land Surveyor under the laws of the State of Minnesota.

Date: _____

Thomas M. Miller
Minnesota License No. 23046

DRAWN BY: J.L.S.	APPROVED BY: L.J.S.	REVISIONS: Revised 05-02-08 (easement descriptions and Tract A)	SCHELLACK ENGINEERING AND LAND SURVEYING P.O. Box 828 Park Rapids, Minnesota 56470 (218) 732-5772 Fax (218) 732-0941
DATE: 08/08/2008	REV. NO.		
DWG. NO. P:\h_potatch corp-sec7\potatch corp-sec7\plan.dwg	DWG		

PROJECT: POTLATCH CORP.

SHT. NAME: BOUNDARY SURVEY

SHT. NO.: 1 OF 1